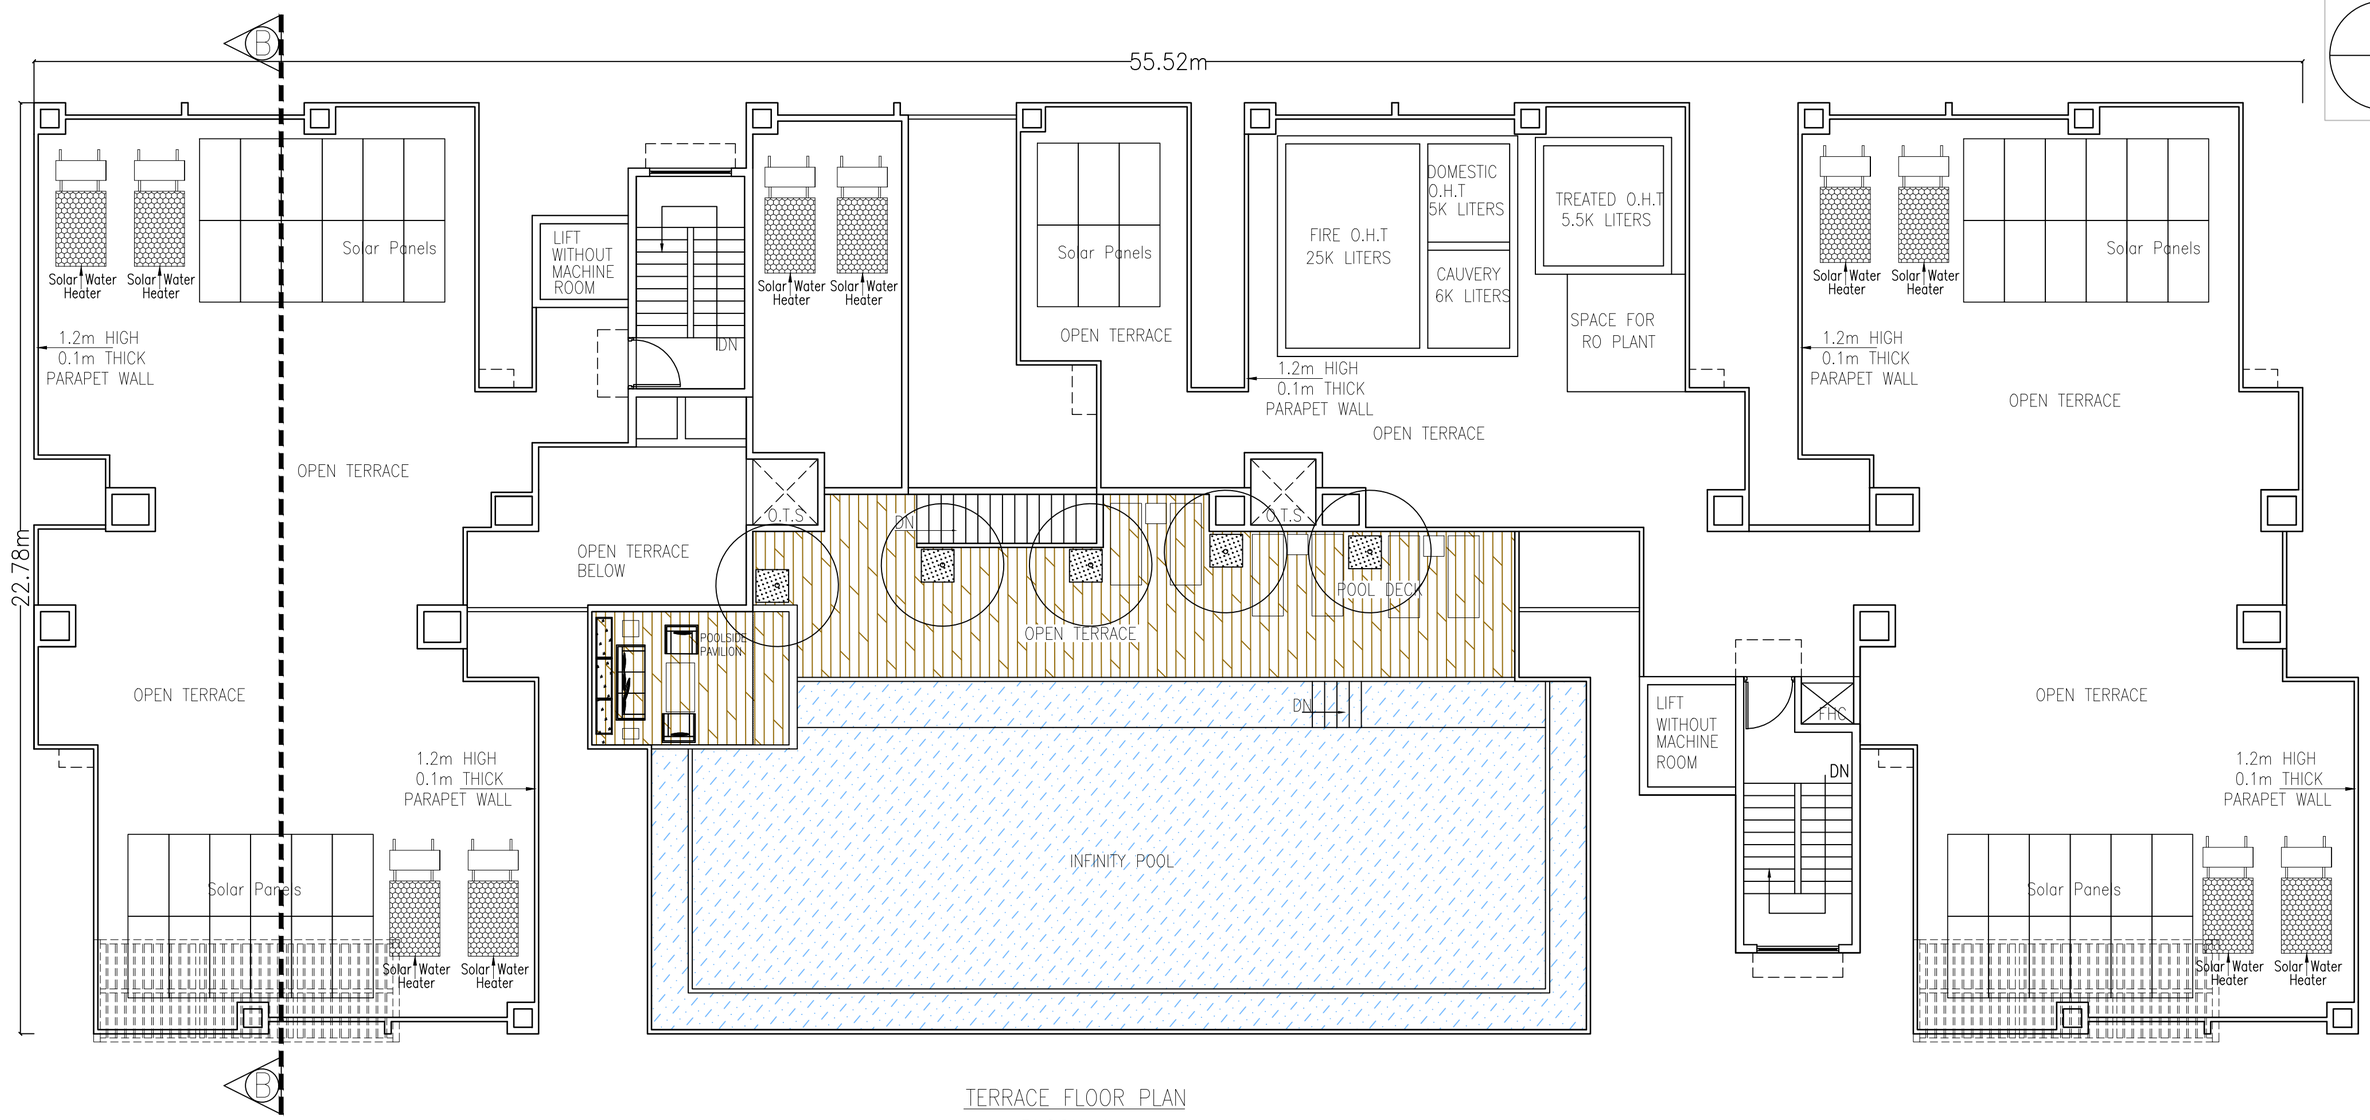

TERRACE FLOOR PLAN
BLOCK–A

NOTE : FOR DETAILED SPECIFICATIONS REFER TENDER DOCUMENT

FOR TENDER PURPOSE

AUTHORIZED CLIENT:

BANGALORE DEVELOPMENT AUTHORITY
OFFICE OF THE EXECUTIVE ENGINEER
T.CHOWDAIAH ROAD, KUMARAPARK WEST,
BENGALURU – 560020

PROJECT TITLE:

PROPOSED CONSTRUCTION OF 2 BHK HOUSING PROJECT AT KENCHANAPURA , SY NO 73, PART–A KENCHANAPURA BANGALORE

DRAWING TITLE:

BLOCK–A & B
TERRACE FLOOR PLAN

SCALE–1:150	SIZE–A3	DATE: 15/04/2025
DRAWING NUMBER		REV
A–05		T0